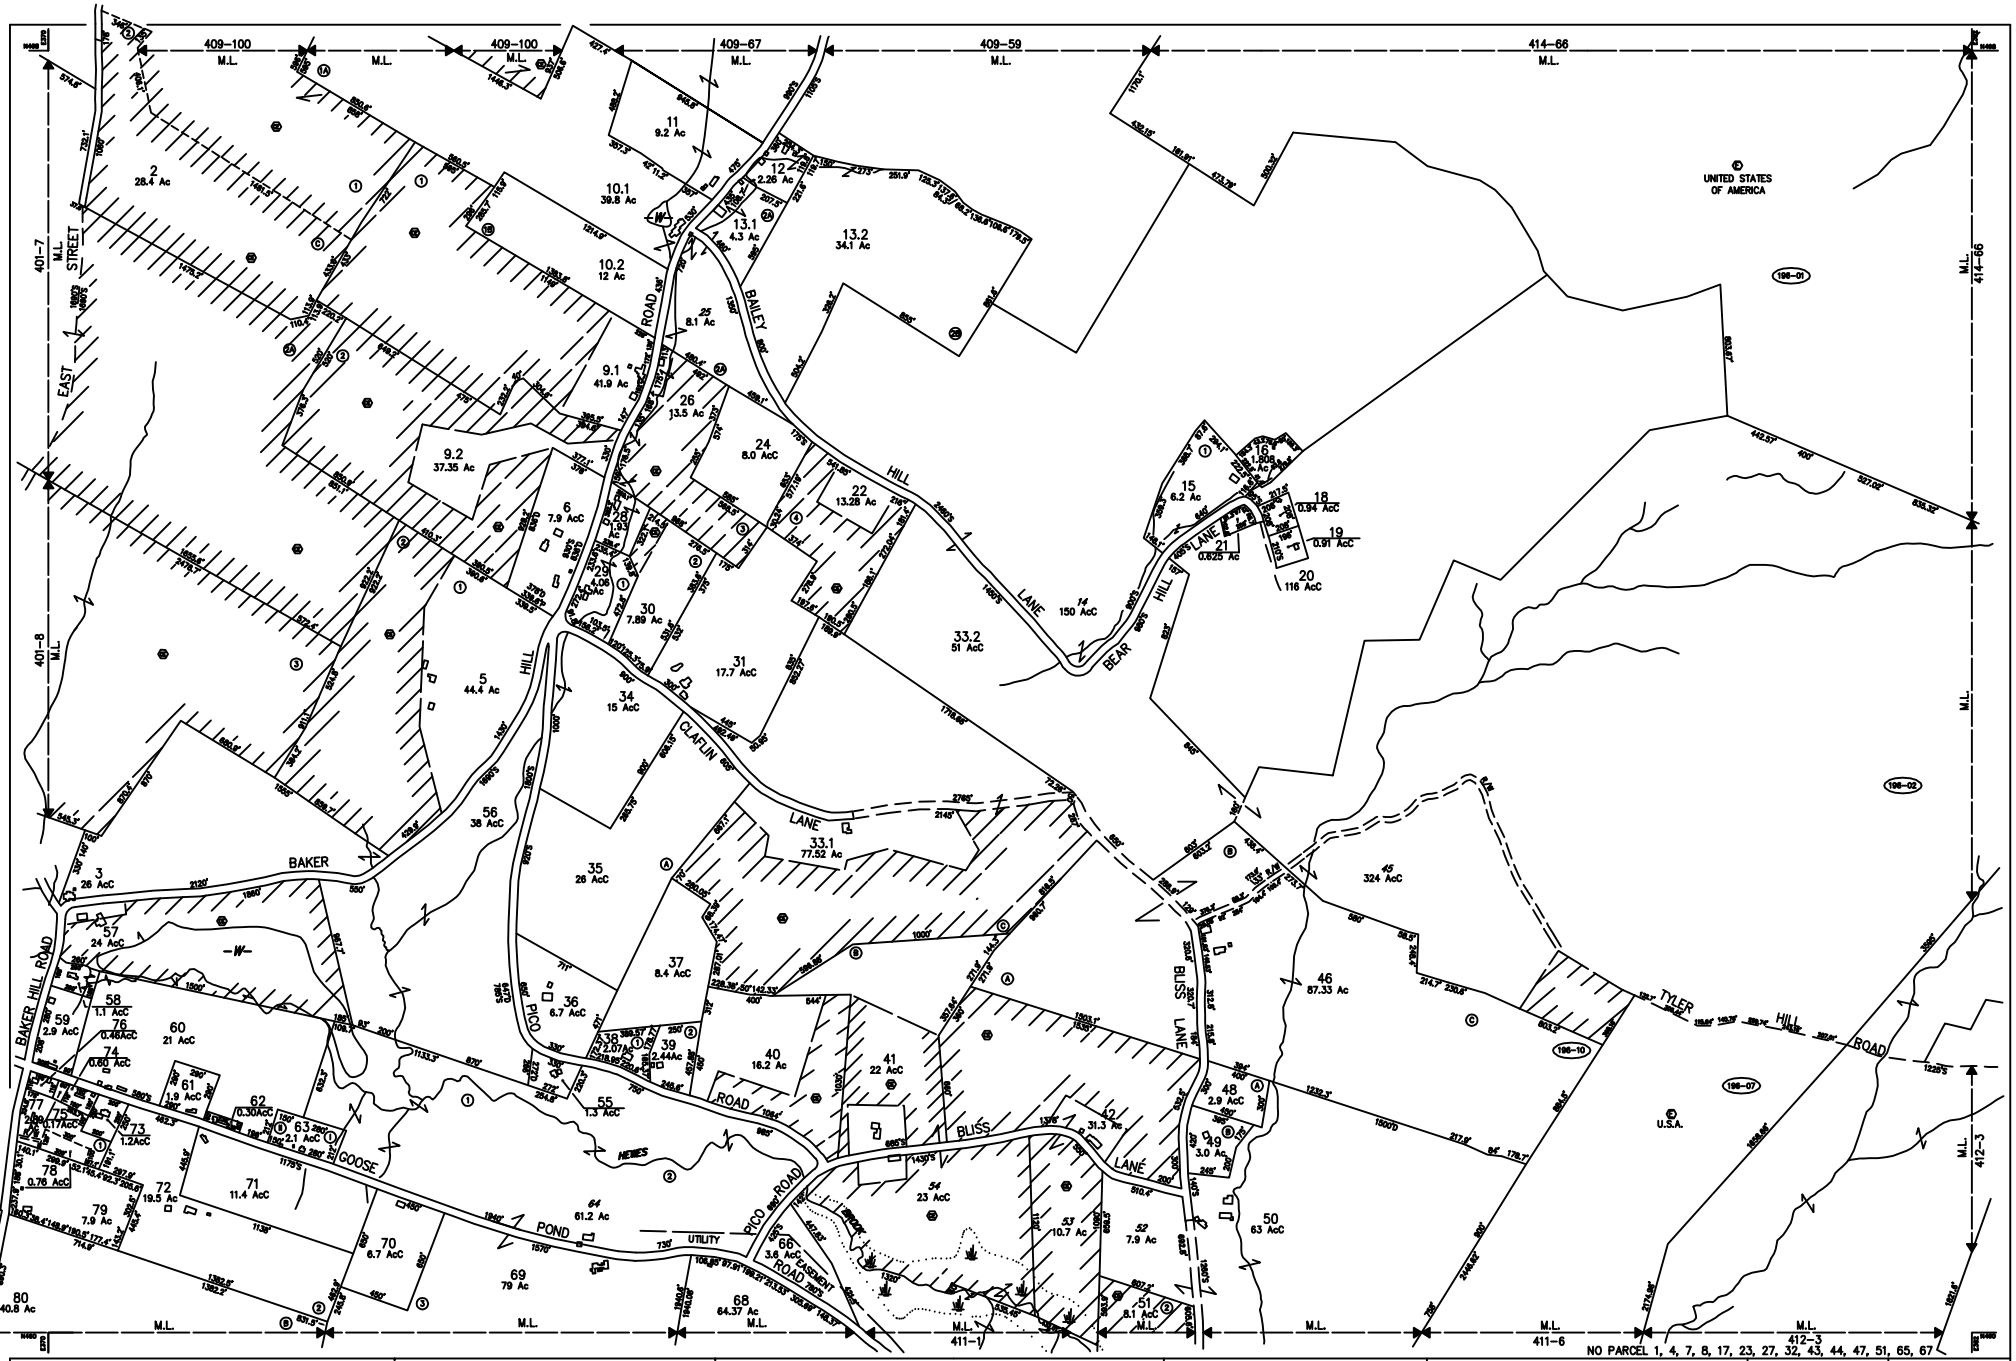

THIS MAP IS FOR ASSESSMENT PURPOSES. IT IS NOT VALID FOR LEGAL DESCRIPTION OR CONVEYANCE.

THE HORIZONTAL DATUM IS THE NEW HAMPSHIRE STATE PLANE COORDINATE SYSTEM.

PHOTOGRAPHY DATE : November 27, 1989

COMPLETION DATE : November 19, 1990

PRODUCED BY
CARTOGRAPHIC ASSOCIATES, INC.
MUNICIPAL MAPPING CONSULTANTS
11 PLEASANT STREET, LITTLETON, NH 03561

LEGEND

AREA CALCULATED	AcC
AREA SURVEYED	Ac
COMMON OWNERSHIP	/ OR ✓
EXEMPT PROPERTY	E
EXCLUSIVE USE EASEMENT	
RIGHT OF WAY	R/W
CONSERVATION EASEMENT	CE
RECORD DIMENSION	100'
SCALED DIMENSION	100'S
SUBDIVISION LOT NO.	2
LOT/DIVISION L41 D5	
WATER/WETLANDS	
MATCH LINE	M.L.
AGRICULTURAL PRESERVATION RESTRICTION	PR

SCALE 1" = 400'

FEET 0 400 800 1200

METERS 0 121.92 243.84 365.76

REVISED TO :

PROPERTY MAPS

LYME

NEW HAMPSHIRE

INDEX DIAGRAM

402	409	414
401		413
	411	412

MAP NO. 410