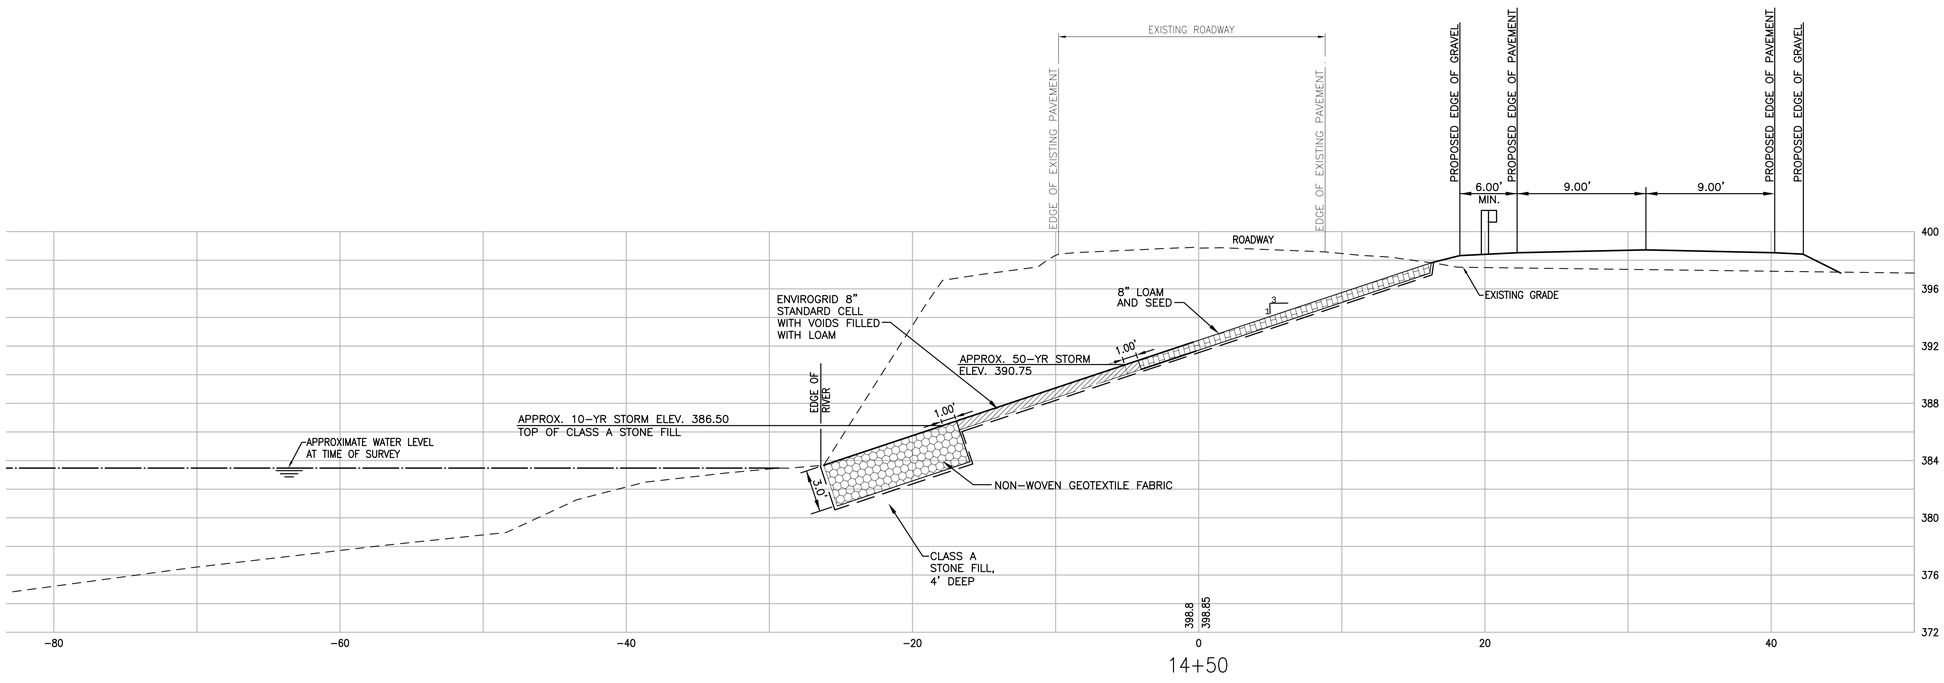

RIVER BED STABILIZATION SECTION – OPTION NO. 7

1"=5' H
1"=5' V