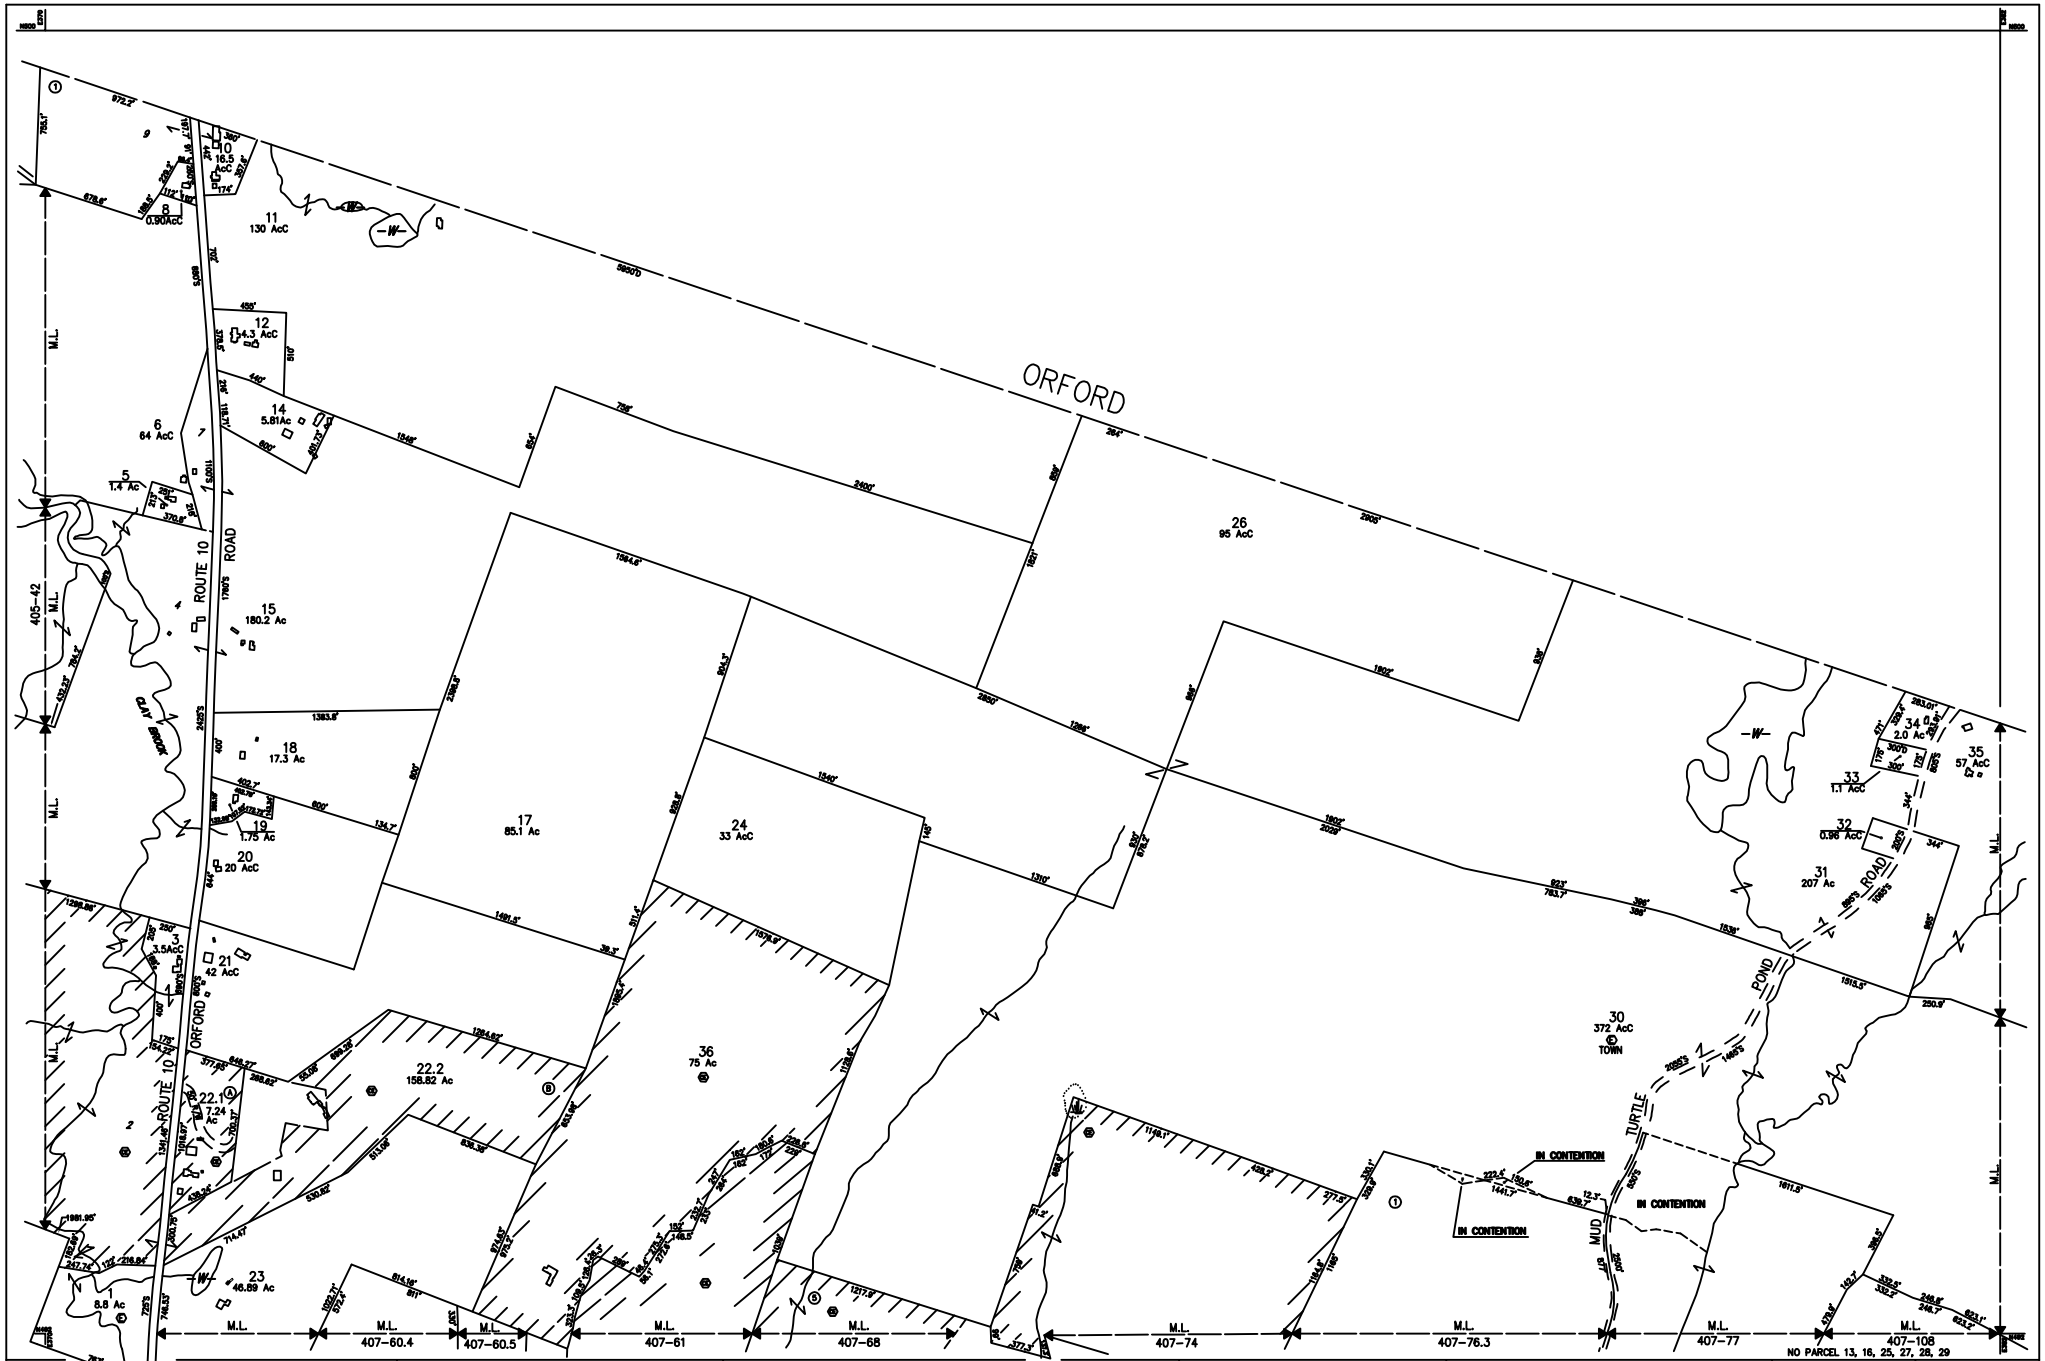

THE HORIZONTAL DATUM IS THE NEW HAMPSHIRE STATE PLANE COORDINATE SYSTEM.

PHOTOGRAPHY DATE : November 27, 1989

COMPLETION DATE : November 19, 1990

PRODUCED BY
CARTOGRAPHIC ASSOCIATES, INC.
MUNICIPAL MAPPING CONSULTANTS
11 PLEASANT STREET, LITTLETON, NH 03561

LEGEND

AREA CALCULATED — AcC
AREA SURVEYED — Ac
COMMON OWNERSHIP — OR
EXEMPT PROPERTY — E
EXCLUSIVE USE EASEMENT
RIGHT OF WAY — ZW
CONSERVATION EASEMENT — CE
RECORD DIMENSION — 100'
SCALED DIMENSION — 100'S
SUBDIVISION LOT NO. — 2
LOT/DIVISION L41 D5
WATER/WETLANDS — W
MATCH LINE — M.L.
AGRICULTURAL PRESERVATION RESTRICTION — PR

SCALE 1" = 400'
FEET 0 400 800 1200
METERS 0 121.92 243.84 365.76

REVISED TO :

PROPERTY MAPS
LYME
NEW HAMPSHIRE

INDEX DIAGRAM
405 417
404 407 416

MAP NO.
406