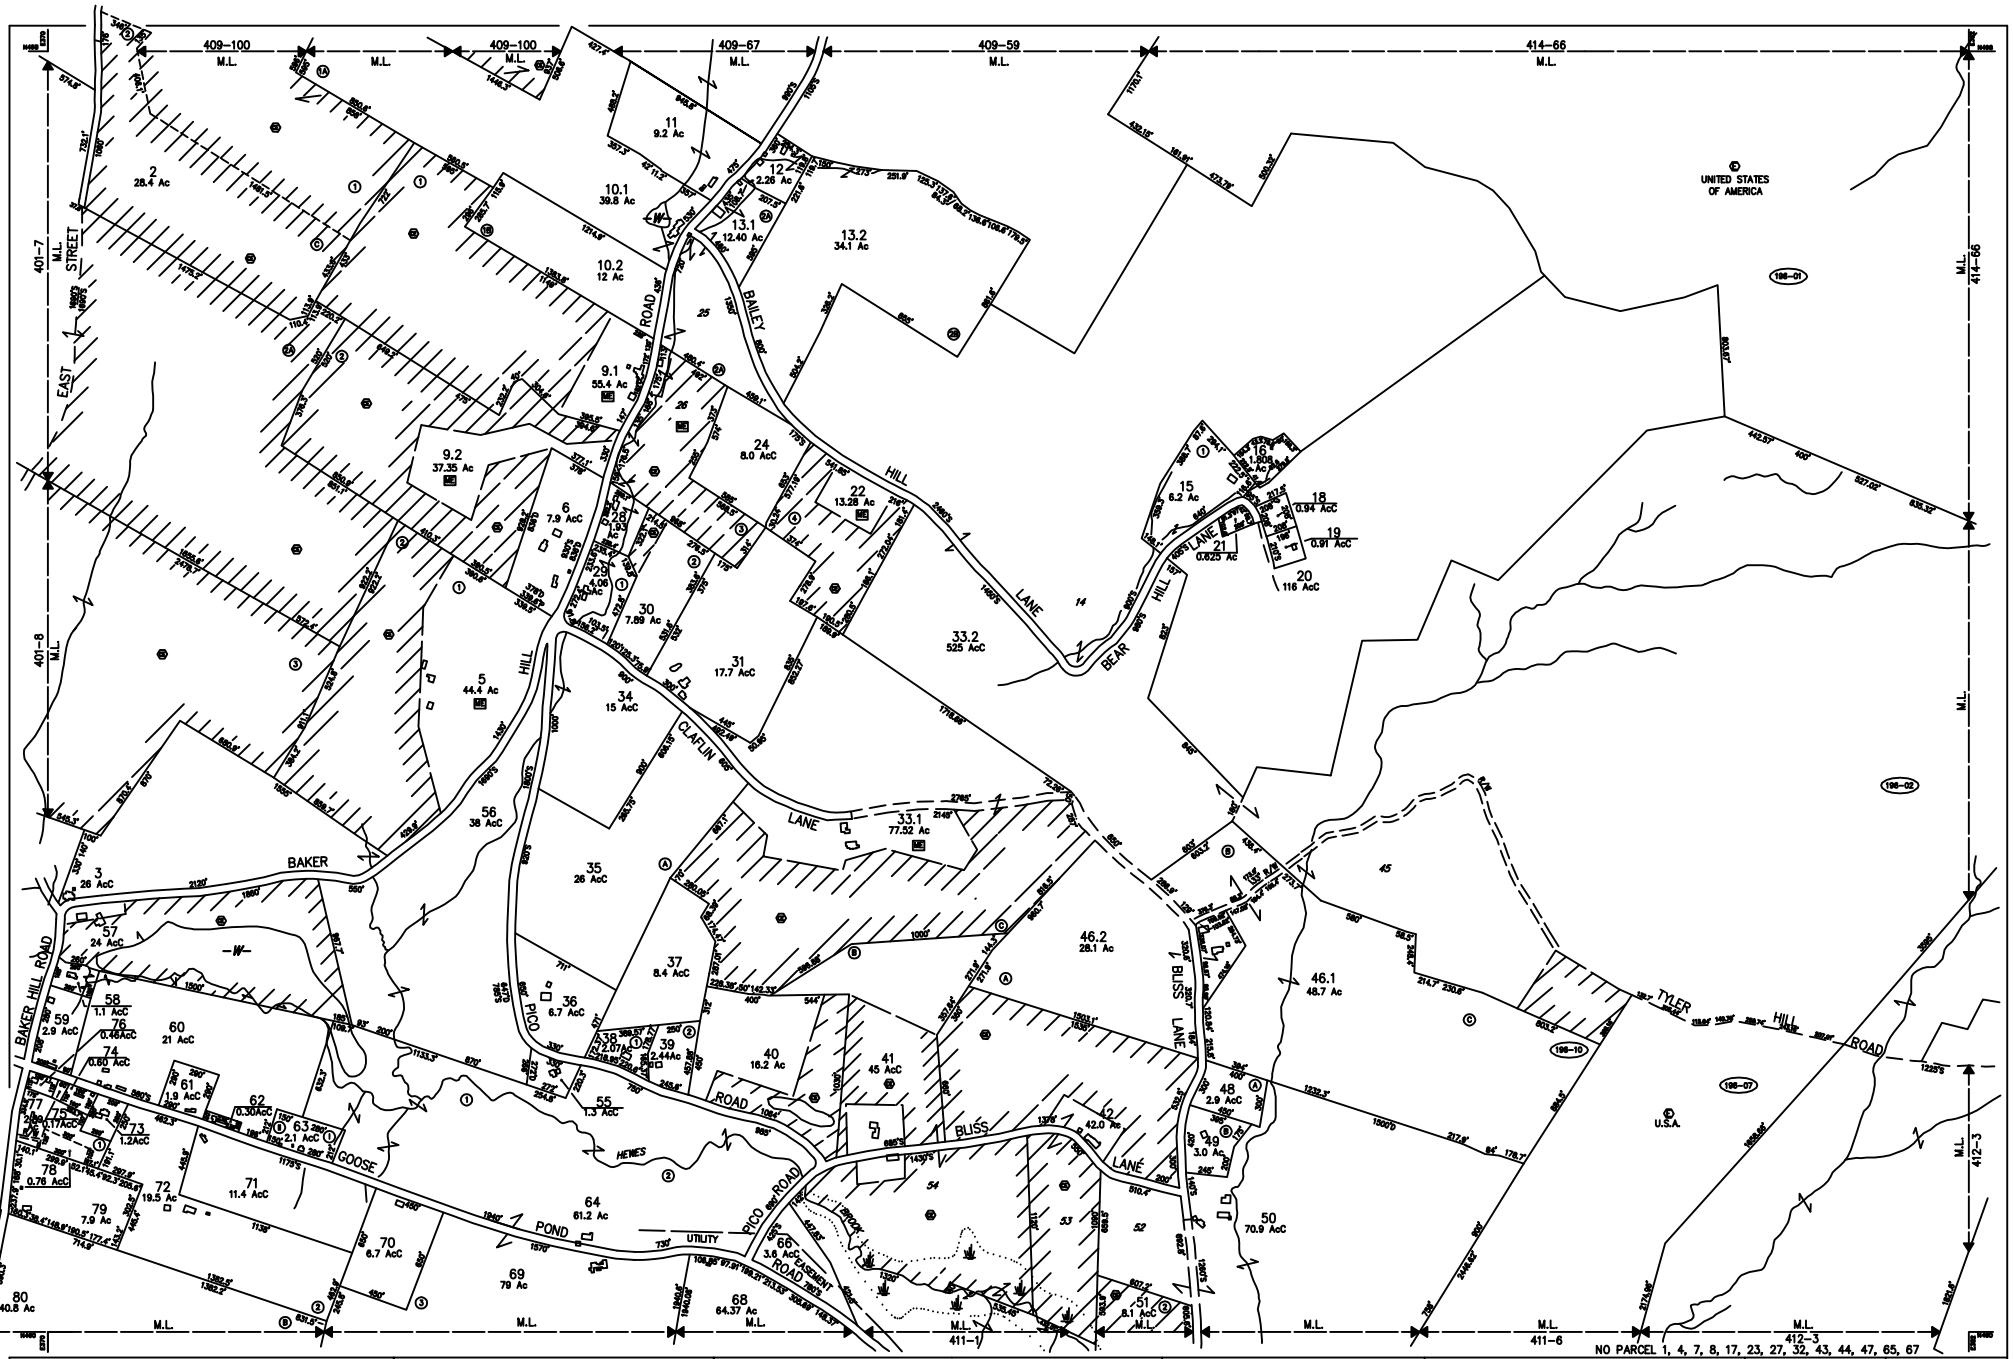

THIS MAP IS FOR ASSESSMENT PURPOSES. IT IS NOT VALID FOR LEGAL DESCRIPTION OR CONVEYANCE.

THE HORIZONTAL DATUM IS THE NEW HAMPSHIRE STATE PLANE COORDINATE SYSTEM.

PHOTOGRAPHY DATE : November 27, 1989

COMPLETION DATE : November 19, 1990

PRODUCED BY
CARTOGRAPHIC ASSOCIATES, INC.
MUNICIPAL MAPPING CONSULTANTS
11 PLEASANT STREET, LITTLETON, NH 03561

LEGEND

AREA CALCULATED AcC
AREA SURVEYED Ac
COMMON OWNERSHIP OR
EXEMPT PROPERTY
EXCLUSIVE USE EASEMENT
RIGHT OF WAY R/W
CONSERVATION EASEMENT
RECORD DIMENSION 100'
SCALED DIMENSION 100'S
SUBDIVISION LOT NO. 2
LOT/DIVISION L41 D5
WATER/WETLANDS
MATCH LINE M.L.
AGRICULTURAL PRESERVATION RESTRICTION

SCALE 1" = 400'
FEET 0 400 800 1200
METERS 0 121.92 243.84 365.76

REVISED TO :

PROPERTY MAPS
LYME
NEW HAMPSHIRE

INDEX DIAGRAM
402 409 414
401 413
411 412

MAP NO.
410