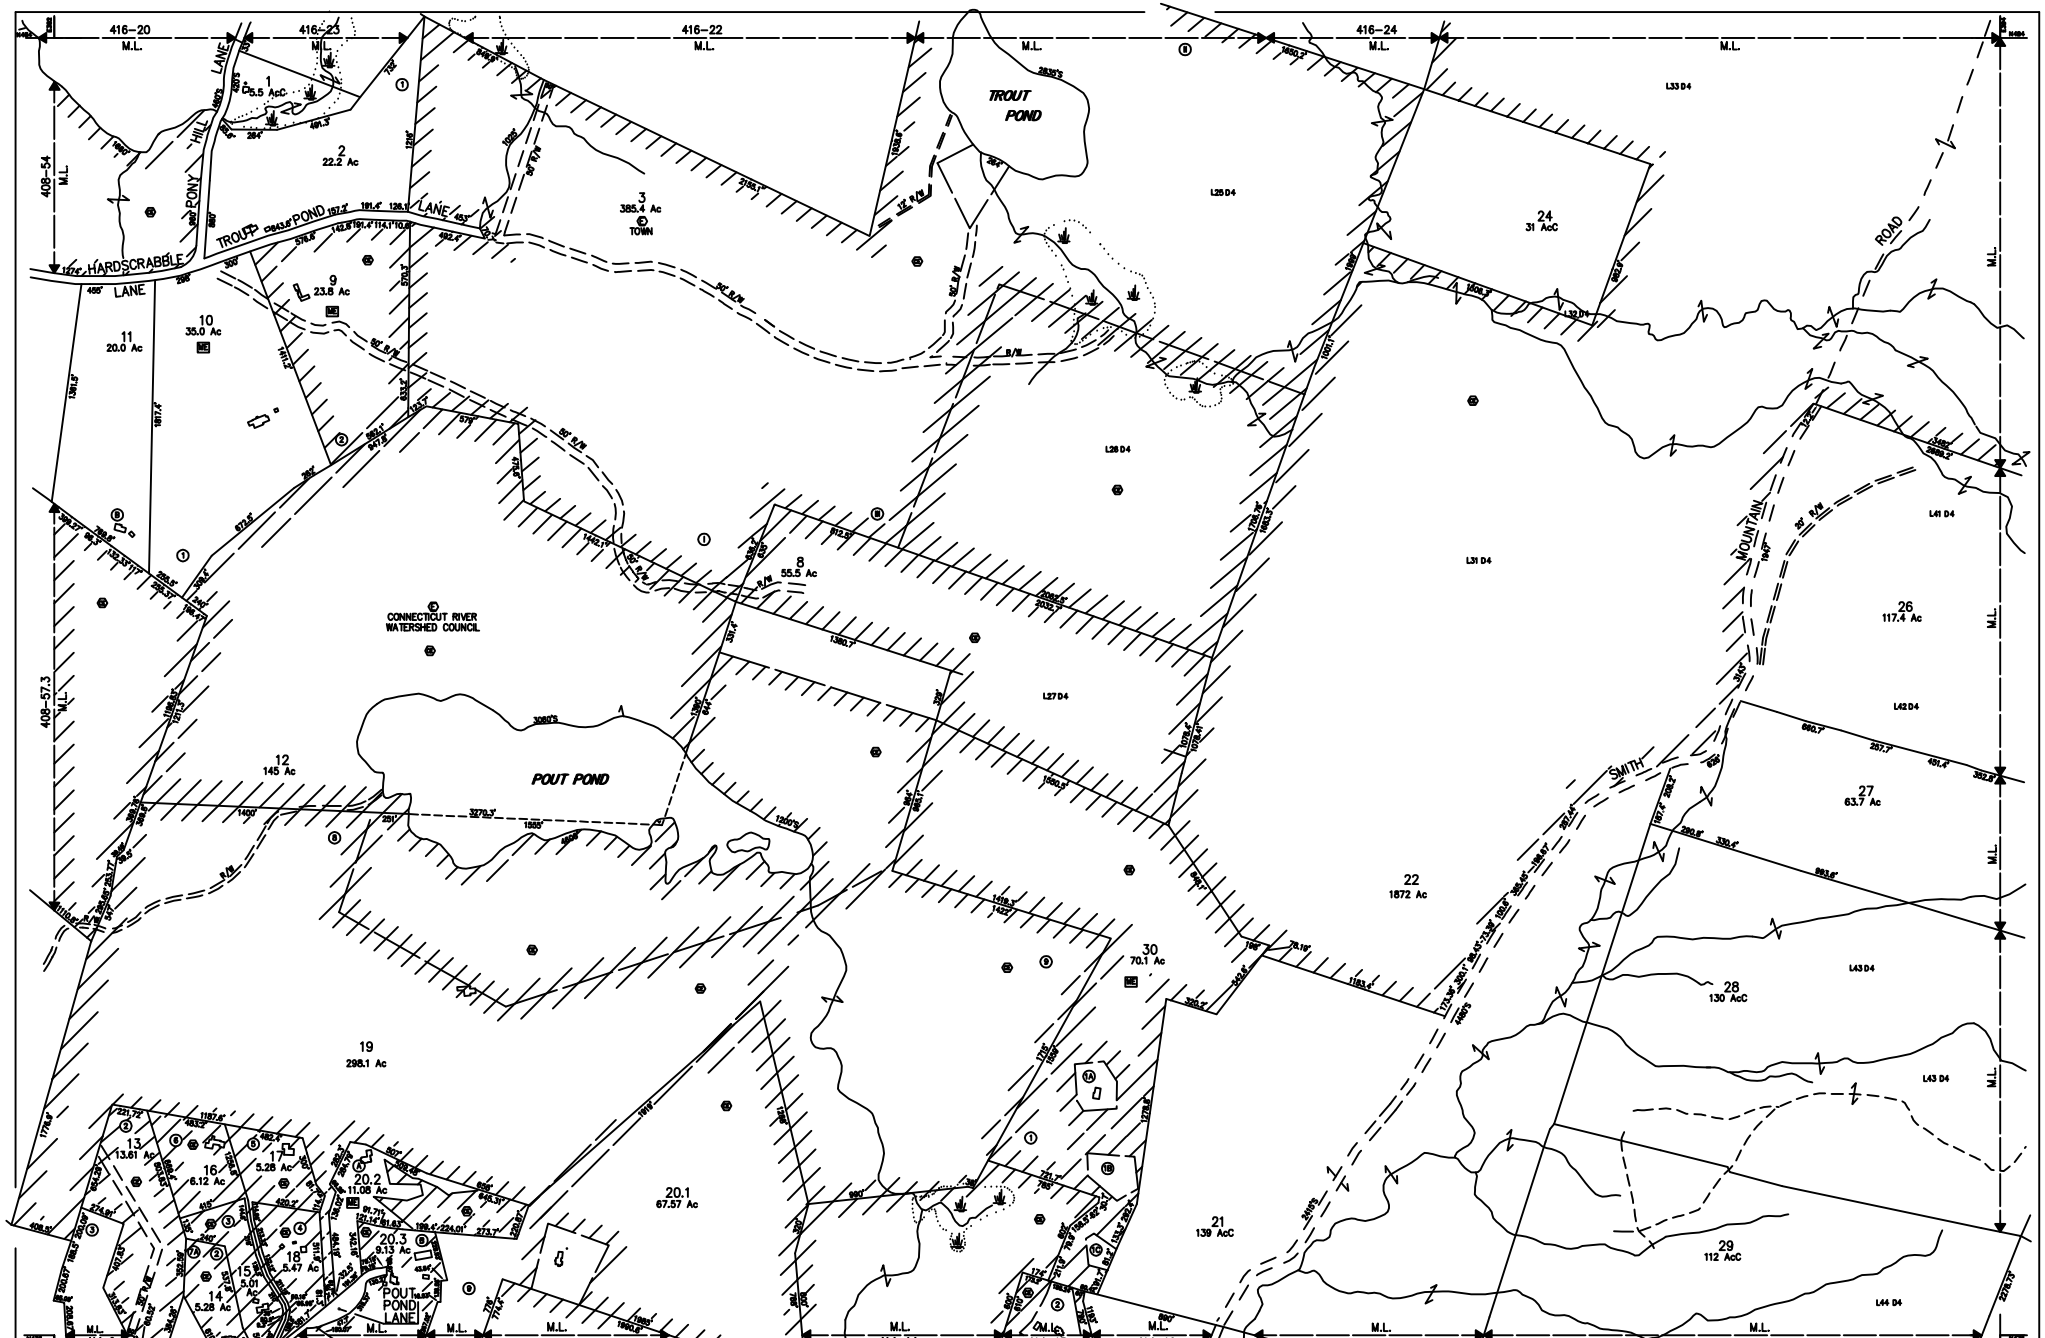

THIS MAP IS FOR ASSESSMENT PURPOSES. IT IS NOT VALID FOR LEGAL DESCRIPTION OR CONVEYANCE.

THE HORIZONTAL DATUM IS THE NEW HAMPSHIRE STATE PLANE COORDINATE SYSTEM.

PHOTOGRAPHY DATE : November 27, 1989

COMPLETION DATE : November 19, 1990

PRODUCED BY
CARTOGRAPHIC ASSOCIATES, INC.
MUNICIPAL MAPPING CONSULTANTS
11 PLEASANT STREET, LITTLETON, NH 03561

LEGEND

AREA CALCULATED AcC
AREA SURVEYED Ac
COMMON OWNERSHIP OR
EXEMPT PROPERTY E
EXCLUSIVE USE EASEMENT
RIGHT OF WAY R/W
CONSERVATION EASEMENT CE
RECORD DIMENSION 100'
SCALED DIMENSION 100'S
SUBDIVISION LOT NO. 2
LOT/DIVISION L41 D5
WATER/WETLANDS
MATCH LINE M.L.
AGRICULTURAL PRESERVATION RESTRICTION PR

SCALE 1" = 400'
FEET 0 400 800 1200
METERS 0 121.92 243.84 365.76

REVISED TO :

PROPERTY MAPS
LYME
NEW HAMPSHIRE

INDEX DIAGRAM
407 416 418
408 419
409 414 420

MAP NO.
415