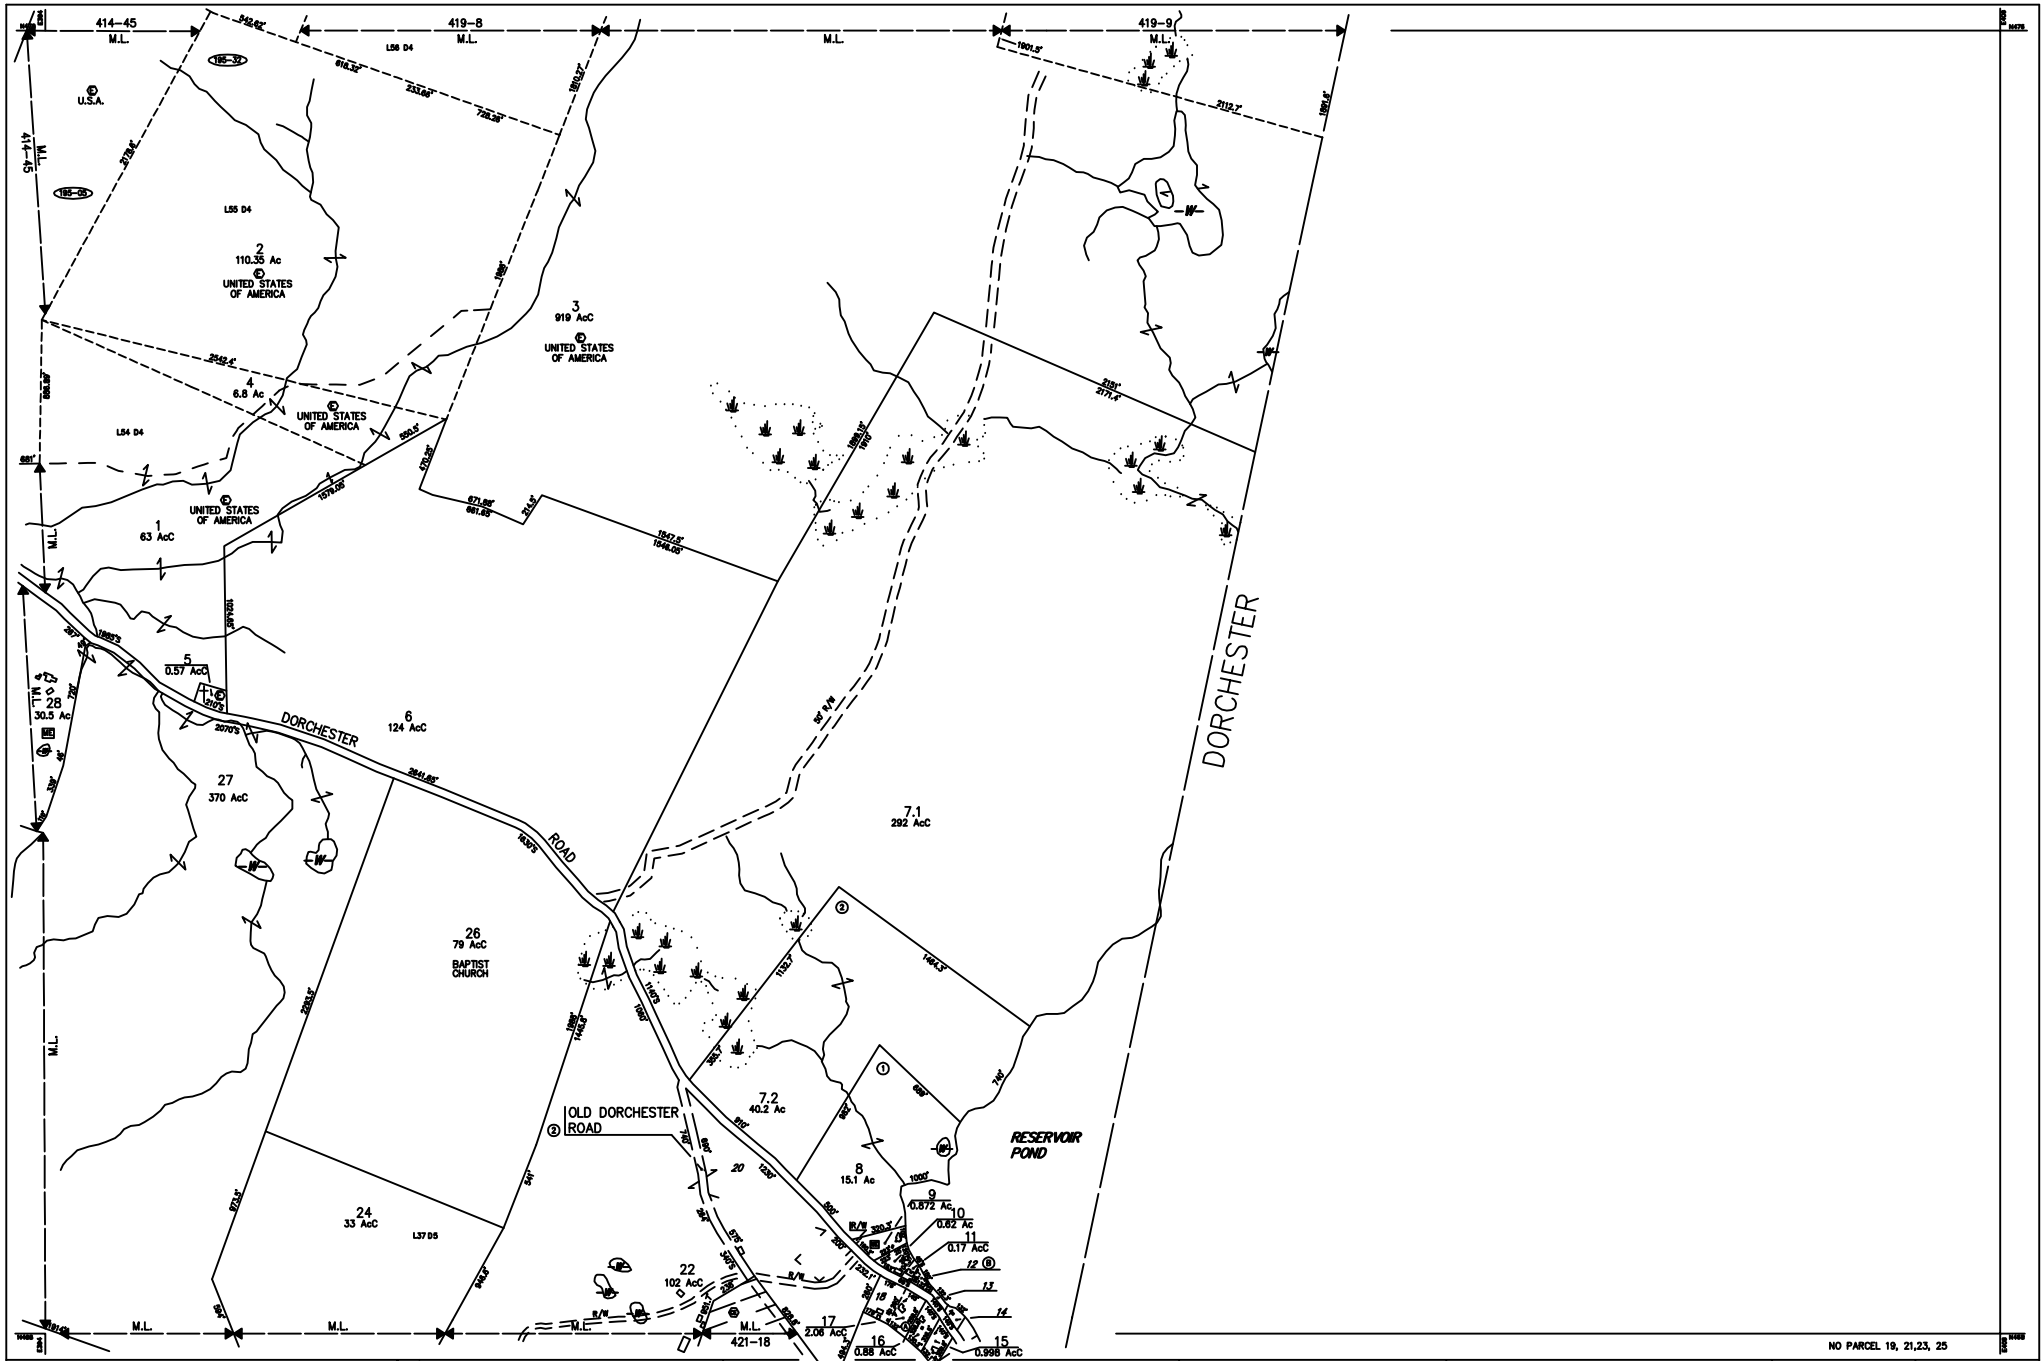

NO PARCEL 19, 21,23, 25

THIS MAP IS FOR ASSESSMENT PURPOSES. IT IS NOT VALID FOR LEGAL DESCRIPTION OR CONVEYANCE.

THE HORIZONTAL DATUM IS THE NEW HAMPSHIRE STATE PLANE COORDINATE SYSTEM.

PHOTOGRAPHY DATE : November 27, 1989

COMPLETION DATE : November 19, 1990

PRODUCED BY
CARTOGRAPHIC ASSOCIATES, INC.
MUNICIPAL MAPPING CONSULTANTS
11 PLEASANT STREET, LITTLETON, NH 03561

LEGEND

AREA SURVEYED	Ac	RECORD DIMENSION	100'
AREA CALCULATED	AcC	SCALED DIMENSION	100'S
COMMON OWNERSHIP	/ OR	SUBDIVISION LOT NO.	2
EXEMPT PROPERTY	E	LOT/DIVISION L41 D5	
EXCLUSIVE USE EASEMENT		WATER/WETLANDS	W
RIGHT OF WAY	R/W	MATCH LINE	M.L.
CONSERVATION EASEMENT	CE	AGRICULTURAL PRESERVATION RESTRICTION	PR

SCALE 1" = 400'

FEET 0 400 800 1200

METERS 0 121.92 243.84 365.76

REVISED TO :

PROPERTY MAPS

LYME

NEW HAMPSHIRE

INDEX DIAGRAM

415 419
414
413 421

MAP NO.

420