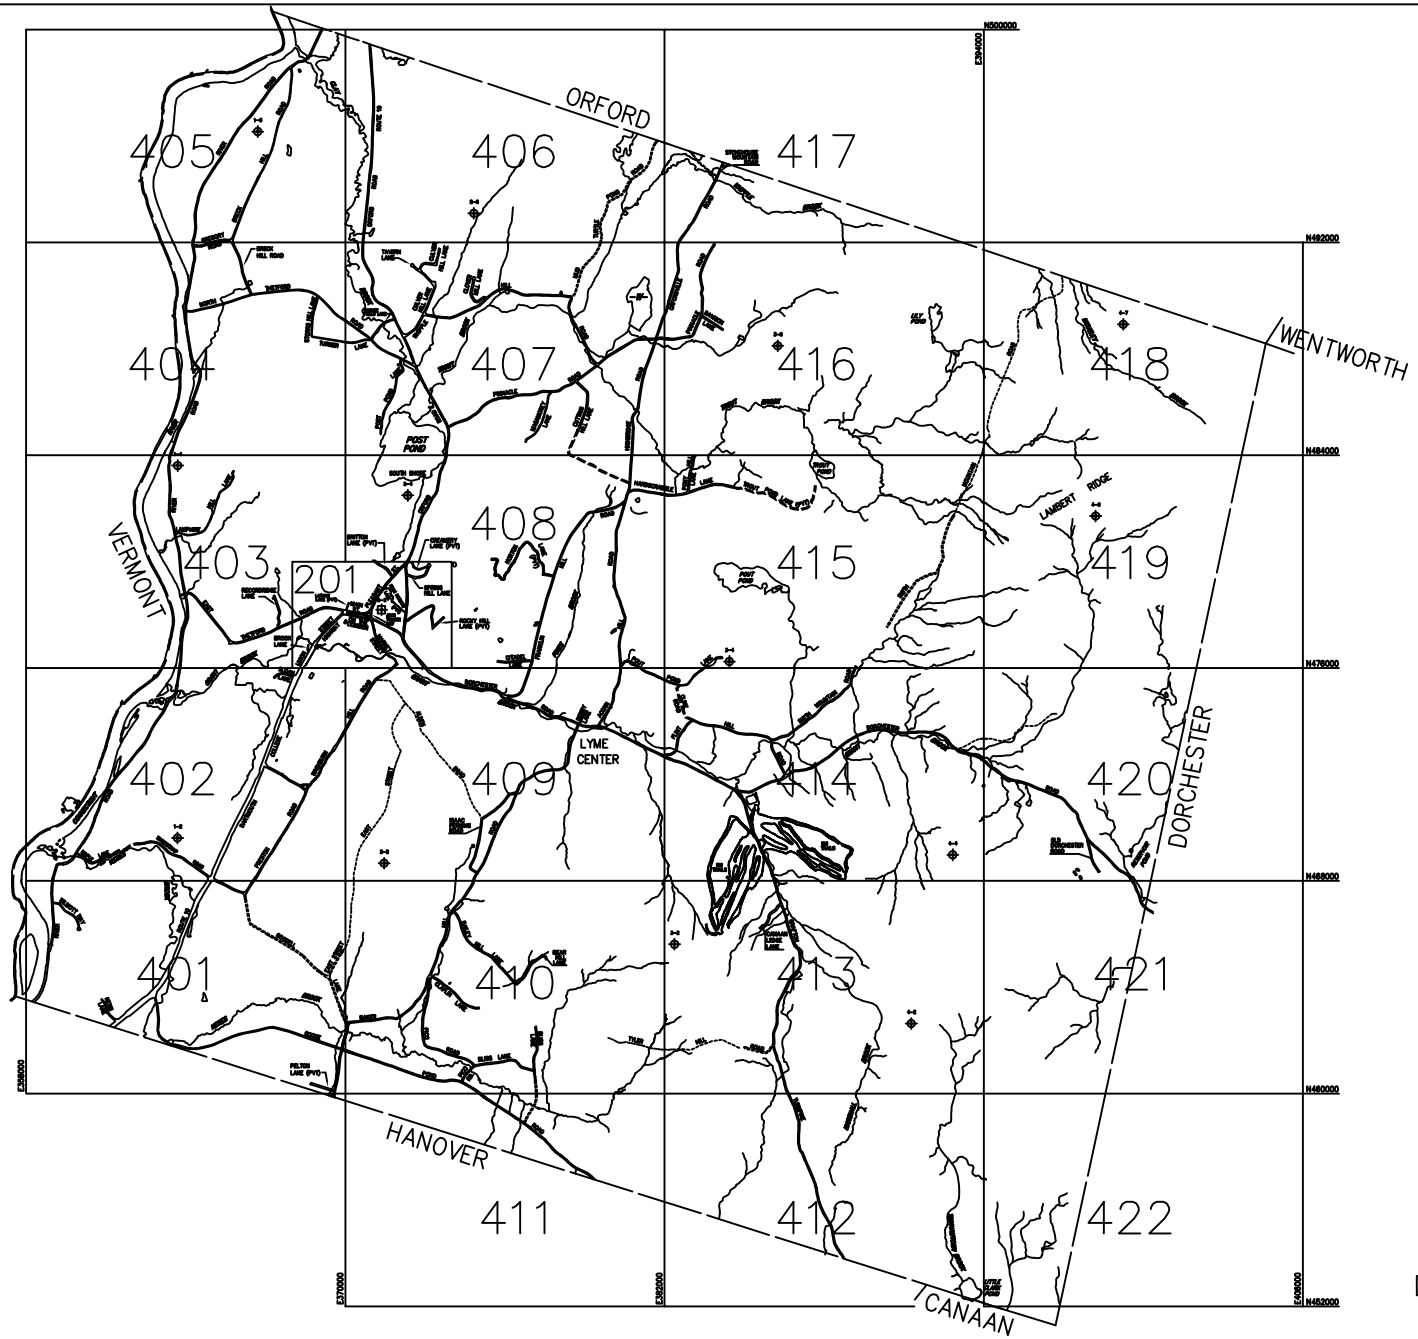

ME MUNICIPAL EASEMENT

THIS MAP IS FOR ASSESSMENT PURPOSES. IT IS NOT VALID FOR LEGAL DESCRIPTION OR CONVEYANCE. THE HORIZONTAL DATUM IS THE NEW HAMPSHIRE STATE PLANE COORDINATE SYSTEM. PHOTOGRAPHY DATE : November 27, 1989 COMPLETION DATE : November 19, 1990	PRODUCED BY CARTOGRAPHIC ASSOCIATES, INC. MUNICIPAL MAPPING CONSULTANTS P.O. BOX 267 LITTLETON, NH 03561	LEGEND 201 1" = 200' SCALE MAP APPROXIMATE CENTER OF PHOTO ENLARGEMENT 1" = 400' APPROXIMATE CENTER OF PHOTO ENLARGEMENT 1" = 200' 401 1" = 400' SCALE MAP N452000 E406000 COORDINATE VALUE OF NEW HAMPSHIRE STATE PLANE COORDINATE SYSTEM	SCALE 1" = 2450' FEET 2450 1225 0 2450 4900 METERS 746.77 373.38 0 746.77 1493.54 REVISED TO :	PROPERTY MAPS LYME NEW HAMPSHIRE	INDEX MAP