
FOR USE BY COUNTY REGISTRY OF DEEDS

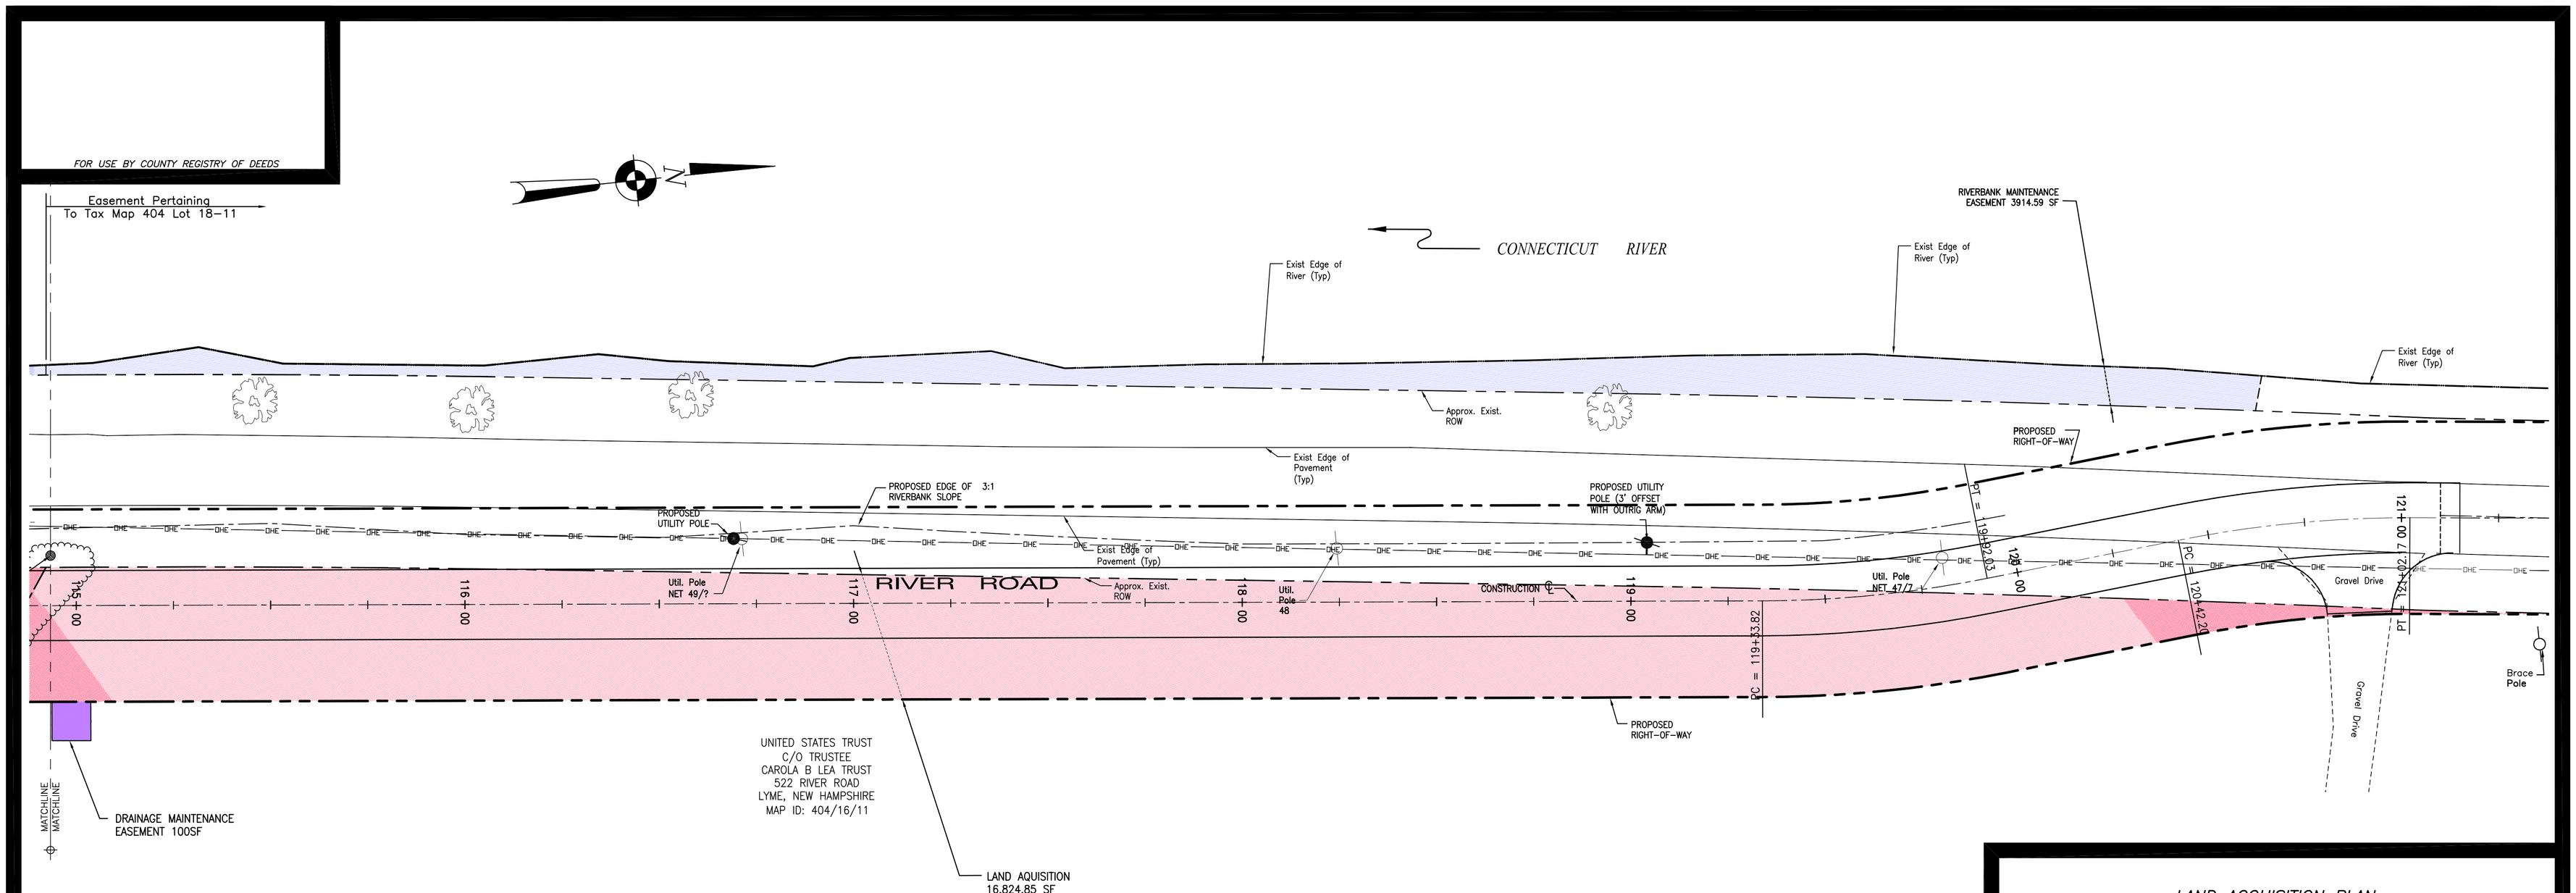

LAND ACQUISITION PLAN
Boundary Survey
MARSELIS C. PARSONS JR., MARSELIS C. PARSONS III,
& CAROLA B LEA TRUST
Map 404, Lot 18–11 & 16–11
TOWN OF LYME, NH

Lyme, Grafton County, New Hampshire
11–09–11

Revision Date	Revision Description

20 0 20 40
SCALE IN FEET

Scale: 1"=20'
Dr. By: JM Ck By: BT
H.T.E. Job No. 1170009
Field Book No. 1177
Field Book Page No. 050
Sheet No. 2 of 2

HOLDEN ENGINEERING & SURVEYING, inc.

56 Old Suncook Road – Unit #4
PO Box 480 Concord, N.H. 03302
(603) 225-6449

9 Constitution Drive
Bedford, N.H. 03110
(603) 472-2078

All Rights Reserved.
© No part of this plan may be reproduced or utilized without the express permission of Holden Engineering & Surveying, inc.

LAND–ACQUISITION_PLAN.DWG