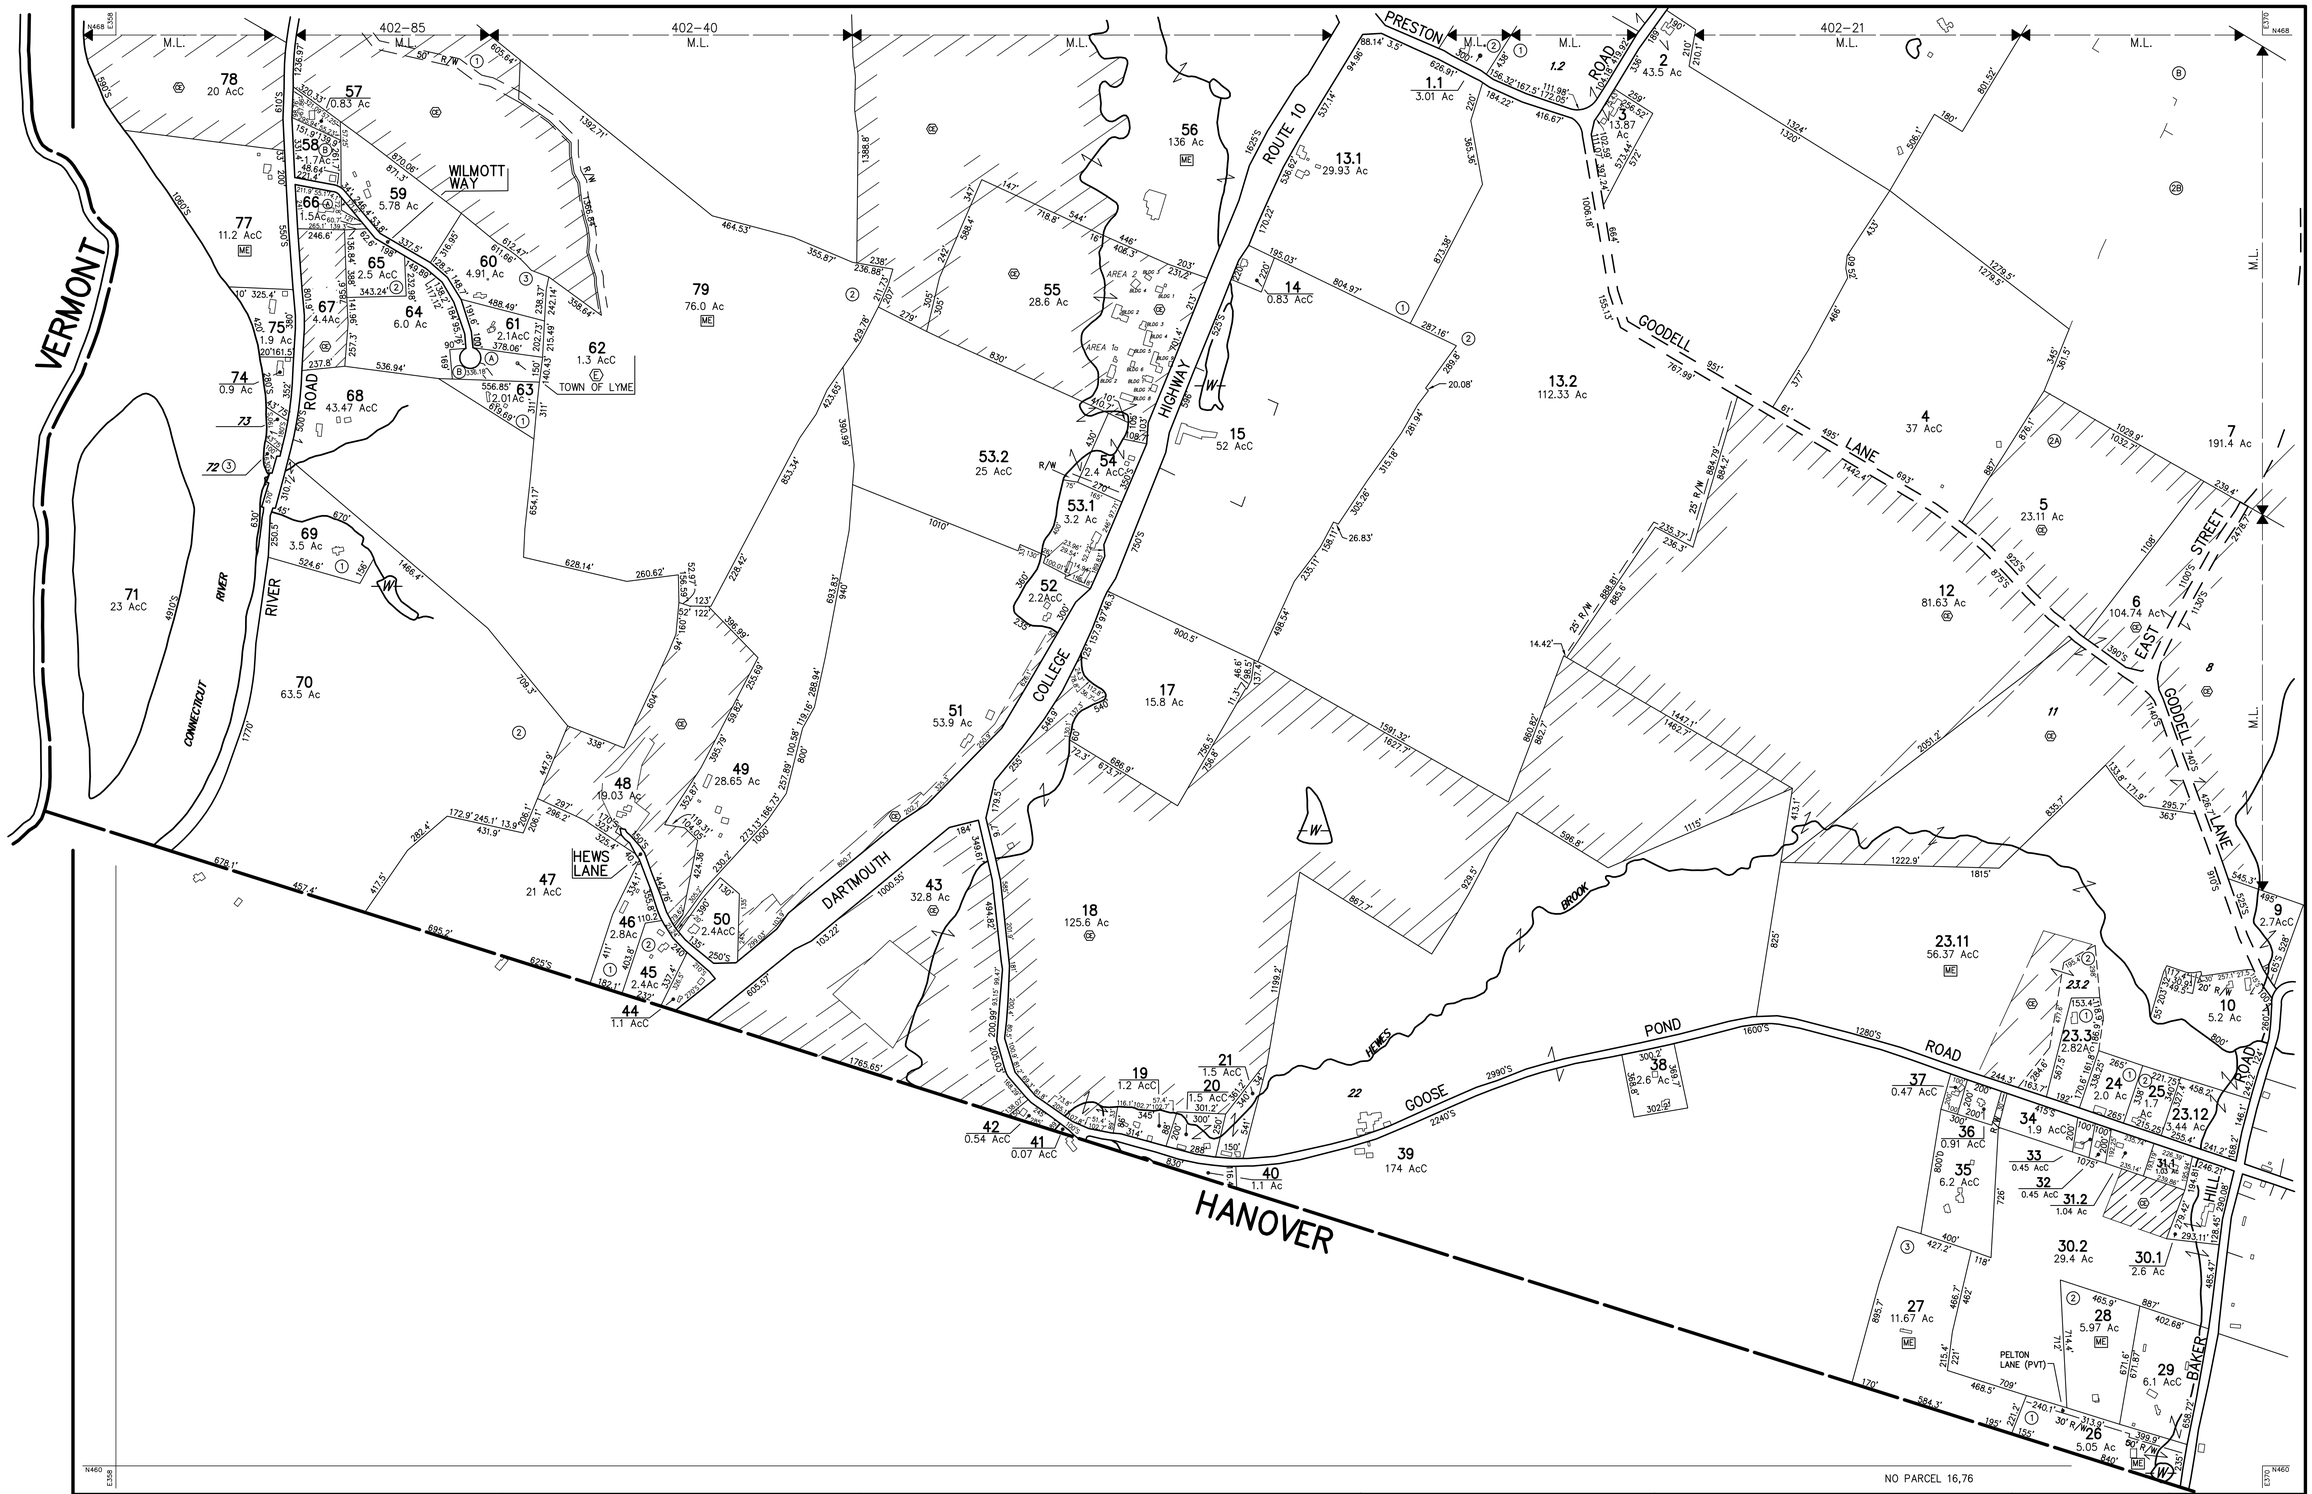

THIS MAP IS FOR ASSESSMENT PURPOSES. IT IS NOT VALID FOR LEGAL DESCRIPTION OR CONVEYANCE.

THE HORIZONTAL DATUM IS THE NEW HAMPSHIRE STATE PLANE COORDINATE SYSTEM.

PHOTOGRAPHY DATE : NOVEMBER 27, 1989

COMPLETION DATE : NOVEMBER 19, 1990

PRODUCED IN 1990 BY

CAI Technologies
Precision Mapping. Geospatial Solutions.
11 PLEASANT STREET, LITTLETON, NH 03561
800.322.4540 - WWW.CAI-TECH.COM

LEGEND

AREA CALCULATED	AcC
AREA SURVEYED	Ac
COMMON OWNERSHIP	/ OR
EXEMPT PROPERTY	(E)
EXCLUSIVE USE EASEMENT	
RIGHT OF WAY	R/W
CONSERVATION EASEMENT	(CE)
RECORD DIMENSION	100'
SCALED DIMENSION	100'S
SUBDIVISION LOT NO.	(2)
LOT/DIVISION	141 DS
WATER/WETLANDS	
MATCH LINE	M.L.
MUNICIPAL EASEMENT	(ME)

SCALE 1" = 400'

FEET 0 400 800 1200

METERS 0 121.92 243.84 365.76

REVISED TO : APRIL 1, 2019

PROPERTY MAPS

LYME

NEW HAMPSHIRE

INDEX DIAGRAM

402 409 410 411

MAP NO.

401