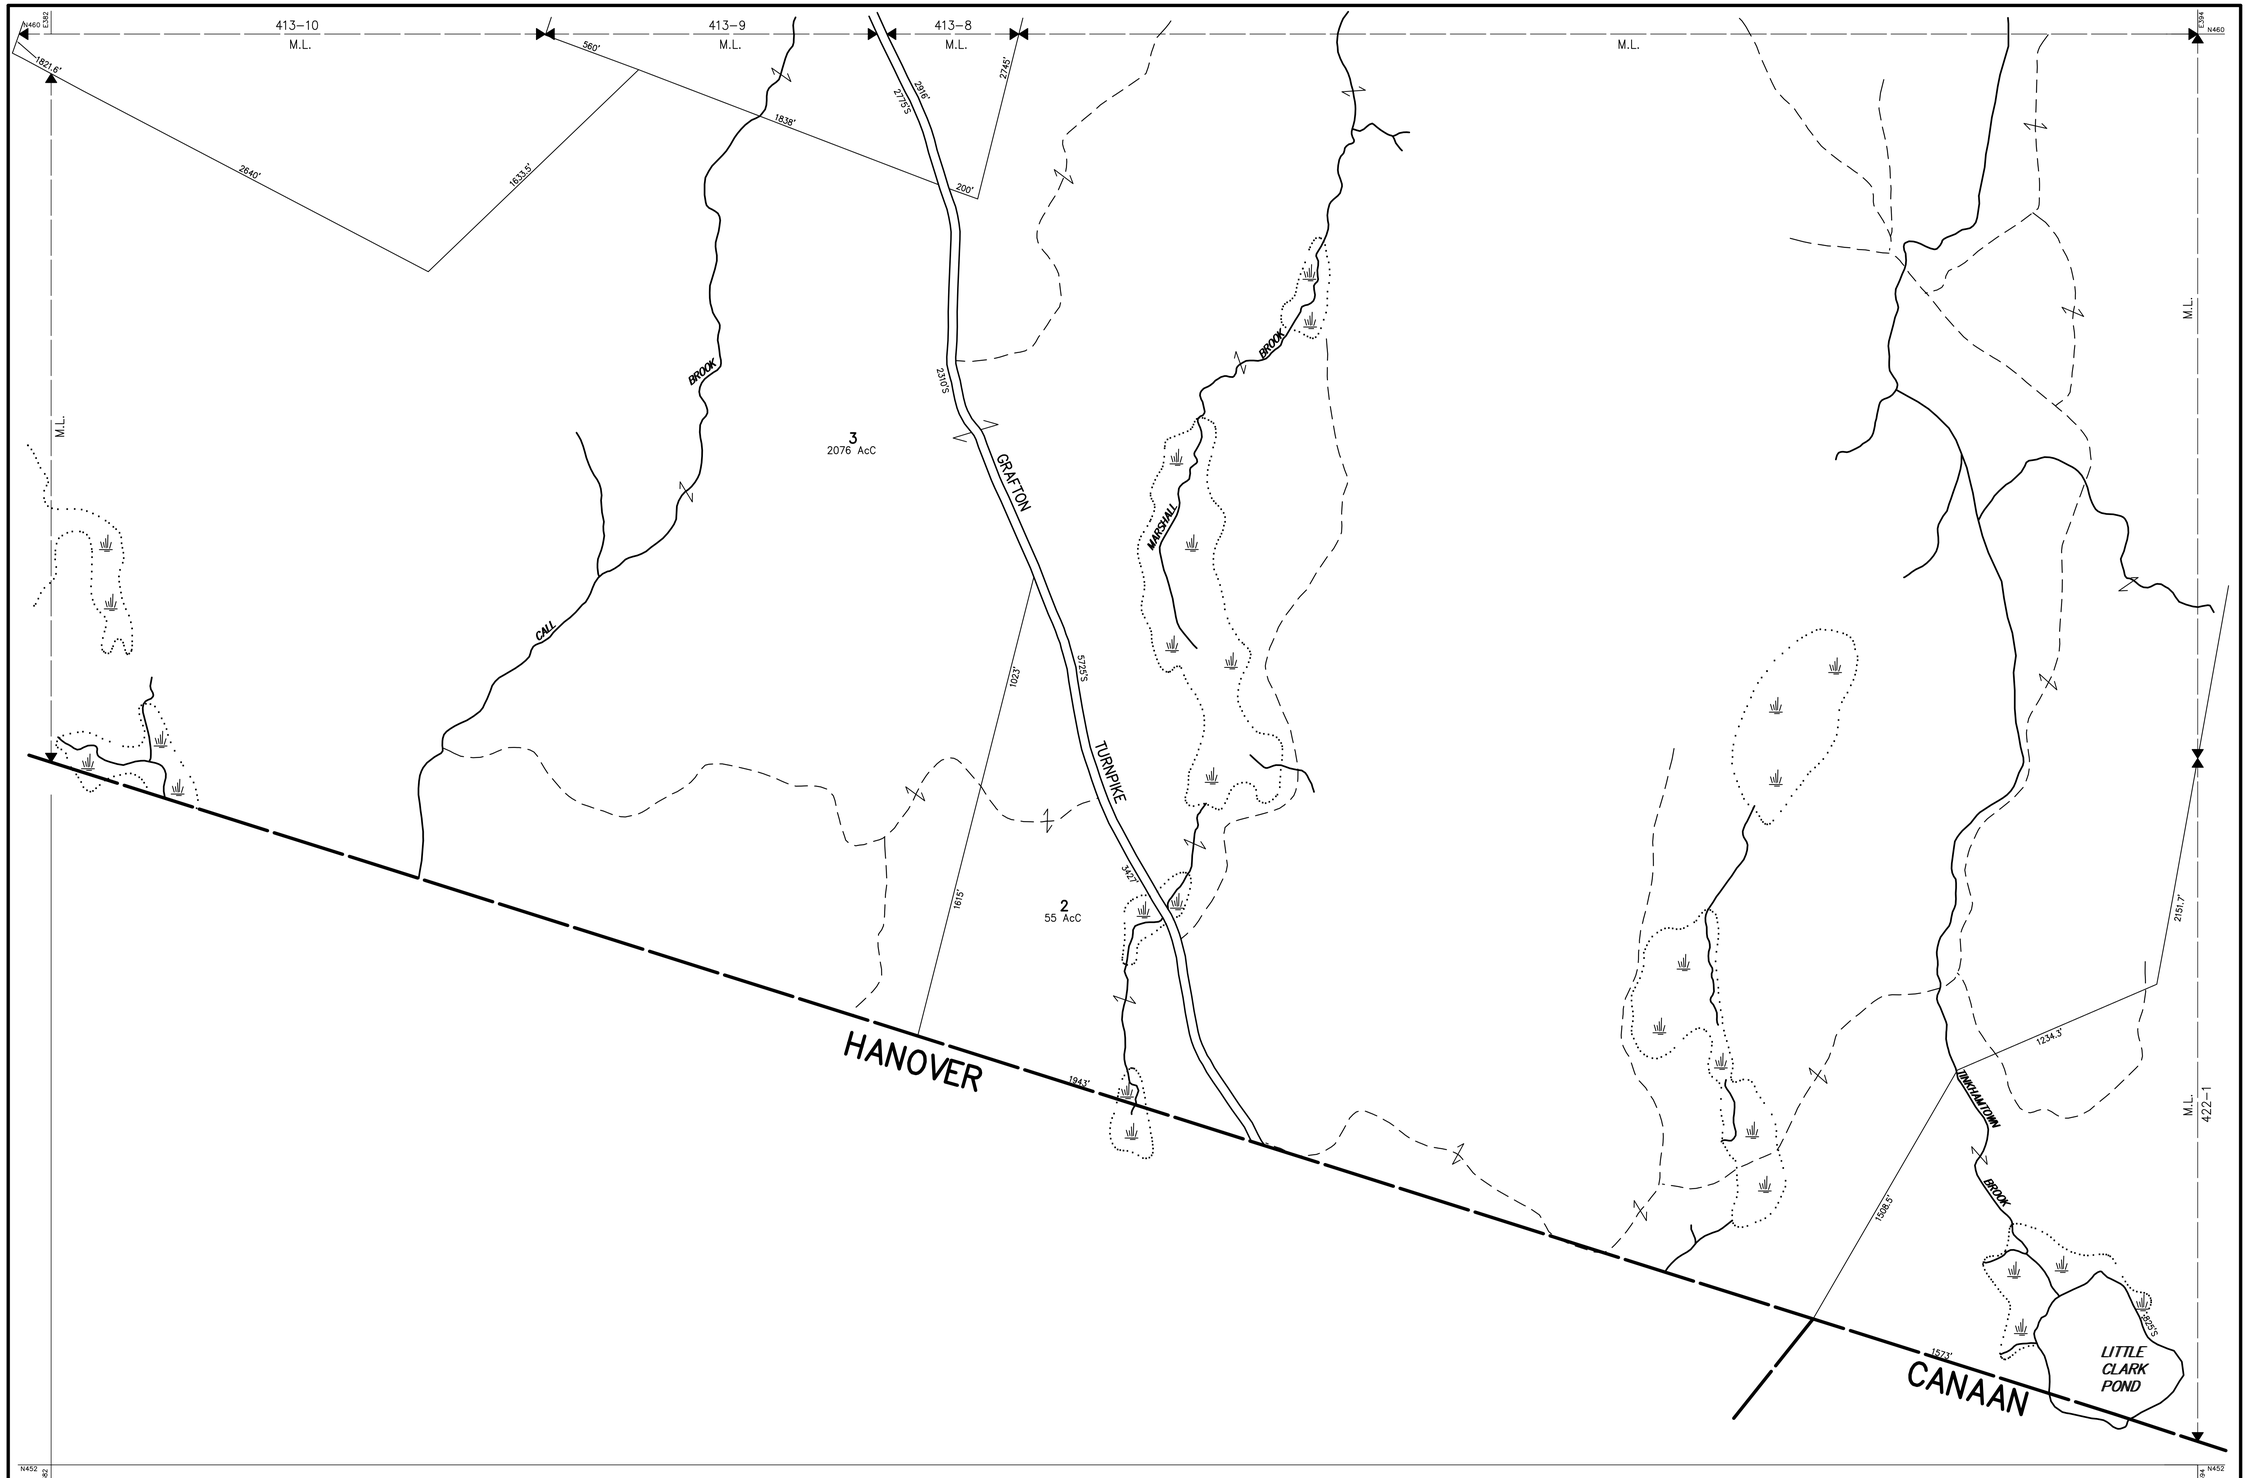

THIS MAP IS FOR ASSESSMENT PURPOSES. IT IS NOT VALID FOR LEGAL DESCRIPTION OR CONVEYANCE.

THE HORIZONTAL DATUM IS THE NEW HAMPSHIRE STATE PLANE COORDINATE SYSTEM.

PHOTOGRAPHY DATE : NOVEMBER 27, 1989

COMPLETION DATE : NOVEMBER 19, 1990

PRODUCED IN 1990 BY

CAI Technologies
Precision Mapping. Geospatial Solutions.
11 PLEASANT STREET, LITTLETON, NH 03561
800.322.4540 - WWW.CAI-TECH.COM

LEGEND

AREA CALCULATED	AcC	RECORD DIMENSION	100'
AREA SURVEYED	Ac	SCALED DIMENSION	100'S
COMMON OWNERSHIP	/ OR ↙	SUBDIVISION LOT NO.	2
EXEMPT PROPERTY	E	LOT/DIVISION	L41 D5
EXCLUSIVE USE EASEMENT		WATER/WETLANDS	—W—
RIGHT OF WAY	R/W	MATCH LINE	M.L.
CONSERVATION EASEMENT	CE	MUNICIPAL EASEMENT	ME

SCALE 1" = 400'

FEET 0 400 800 1200

METERS 0 121.92 243.84 365.76

REVISED TO : APRIL 1, 2019

PROPERTY MAPS

LYME

NEW HAMPSHIRE

INDEX DIAGRAM

410	413	421
411		422

MN TN

MAP NO.

412