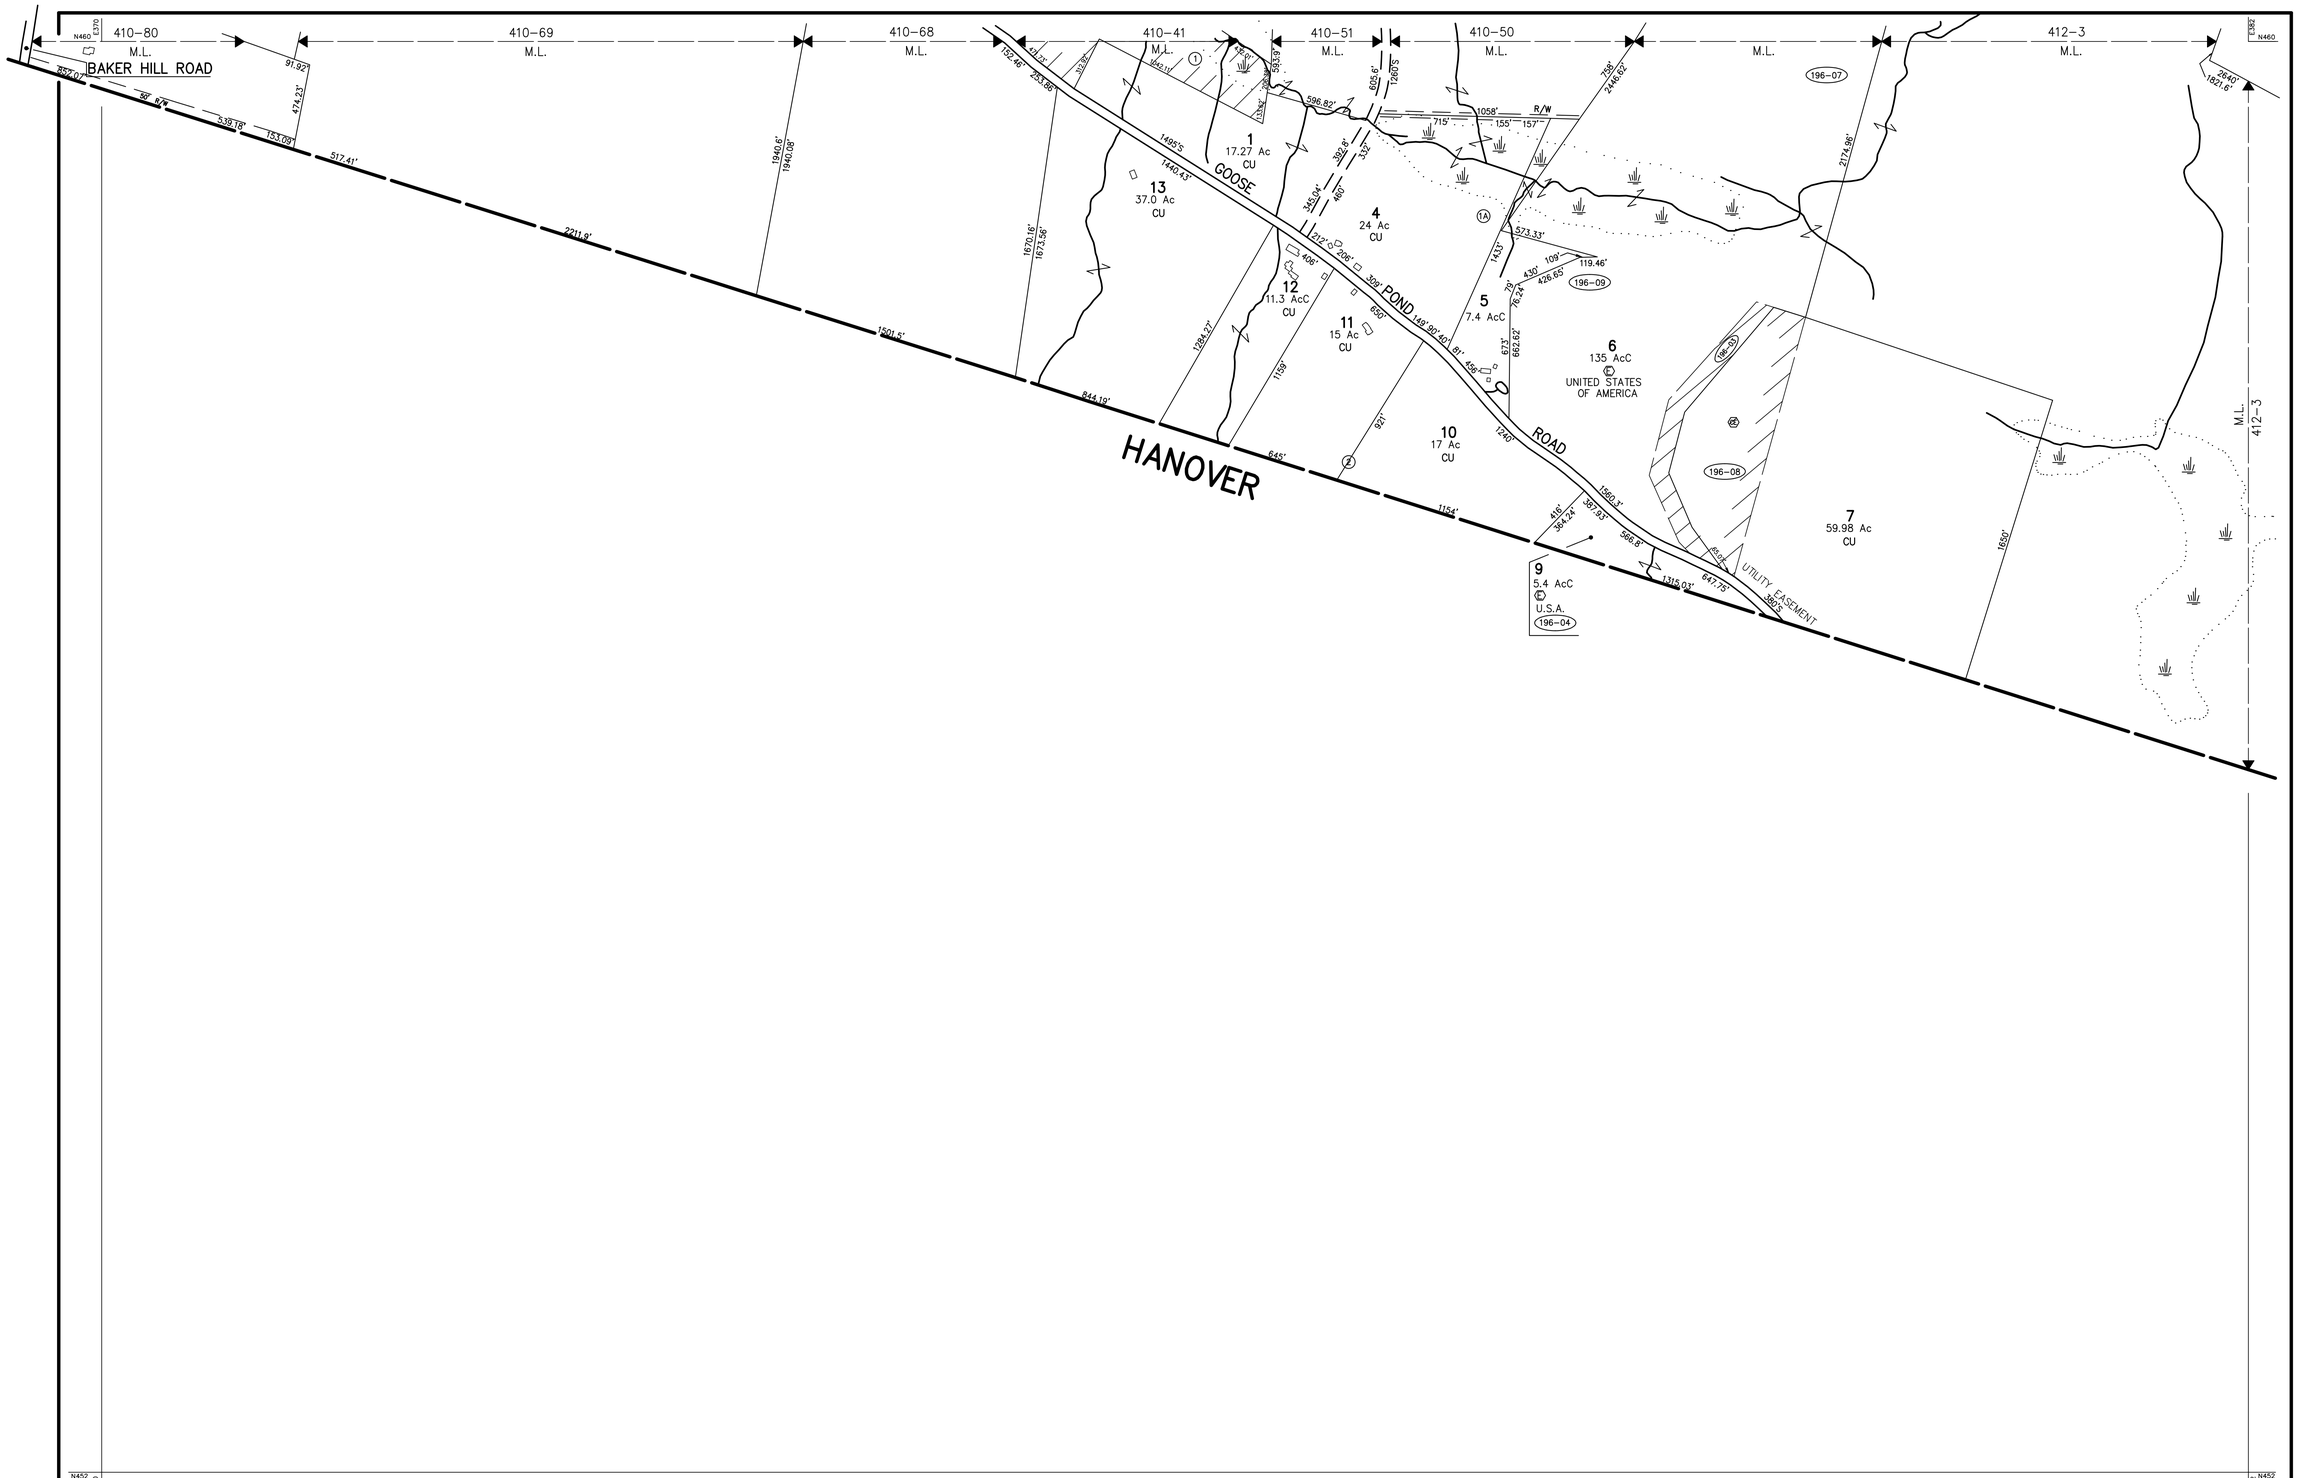


THIS MAP IS FOR ASSESSMENT PURPOSES. IT IS NOT VALID FOR LEGAL DESCRIPTION OR CONVEYANCE.

THE HORIZONTAL DATUM IS THE NEW HAMPSHIRE STATE PLANE COORDINATE SYSTEM.

PHOTOGRAPHY DATE : NOVEMBER 27, 1989

COMPLETION DATE : NOVEMBER 19, 1990

PRODUCED IN 1990 BY

CAI Technologies
Precision Mapping. Geospatial Solutions.
11 PLEASANT STREET, LITTLETON, NH 03561
800.322.4540 - WWW.CAI-TECH.COM

LEGEND

| | | | |
|---|---|---|---|
| AREA CALCULATED | AcC | RECORD DIMENSION | 100' |
| AREA SURVEYED | Ac | SCALED DIMENSION | 100'S |
| COMMON OWNERSHIP | / OR | SUBDIVISION LOT NO. | 2 |
| EXEMPT PROPERTY | E | LOT/DIVISION | L41 D5 |
| EXCLUSIVE USE EASEMENT | | WATER/WETLANDS | W |
| RIGHT OF WAY | R/W | MATCH LINE | M.L. |
| CONSERVATION EASEMENT | CE | MUNICIPAL EASEMENT | ME |

SCALE 1" = 400'

FEET 0 400 800 1200

METERS 0 121.92 243.84 365.76

REVISED TO : APRIL 1, 2025

PROPERTY MAPS

# LYME

NEW HAMPSHIRE

INDEX DIAGRAM

401 | 410 | 413
412

MN TN

MAP NO.

411